






Annex 3
Sold Unit Plans

المساقط الأفقية للوحدة المباعة

IDEA REAL ESTATE
DEVELOPERS

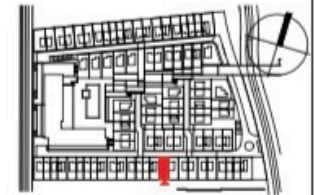

Unit no.: 76

Plot area : 275 SQM

Total internal area : 185 SQM

Ground floor area : 64 SQM


First floor area : 84 SQM

Penthouse area : 37 SQM


il **BAYOU**
SAHL HASHEESH

Signature of Developer


Signature of Buyer

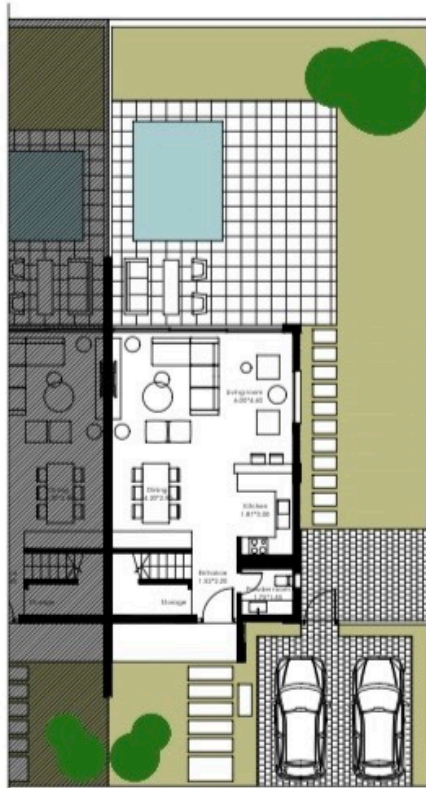

Ground Floor

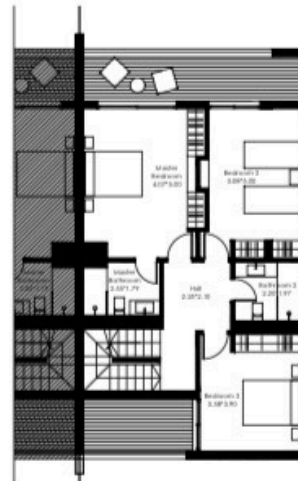

First Floor

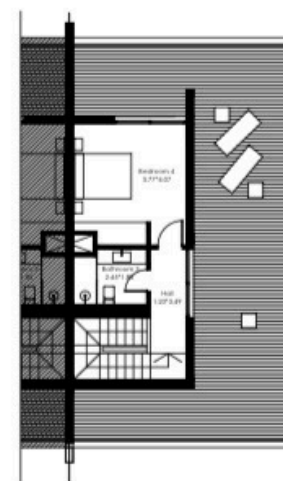

Penthouse Floor


Disclaimer:

*All drawing issued by our architect, areas may vary depending on unit location and floor, drawings are not to scale.

*All enclosed information dimensions and materials are approximate and may be subject to change without notice.

*All dimensions shown are measured to structural elements, excluding wall finishes and construction tolerance, actual areas may vary from stated areas.



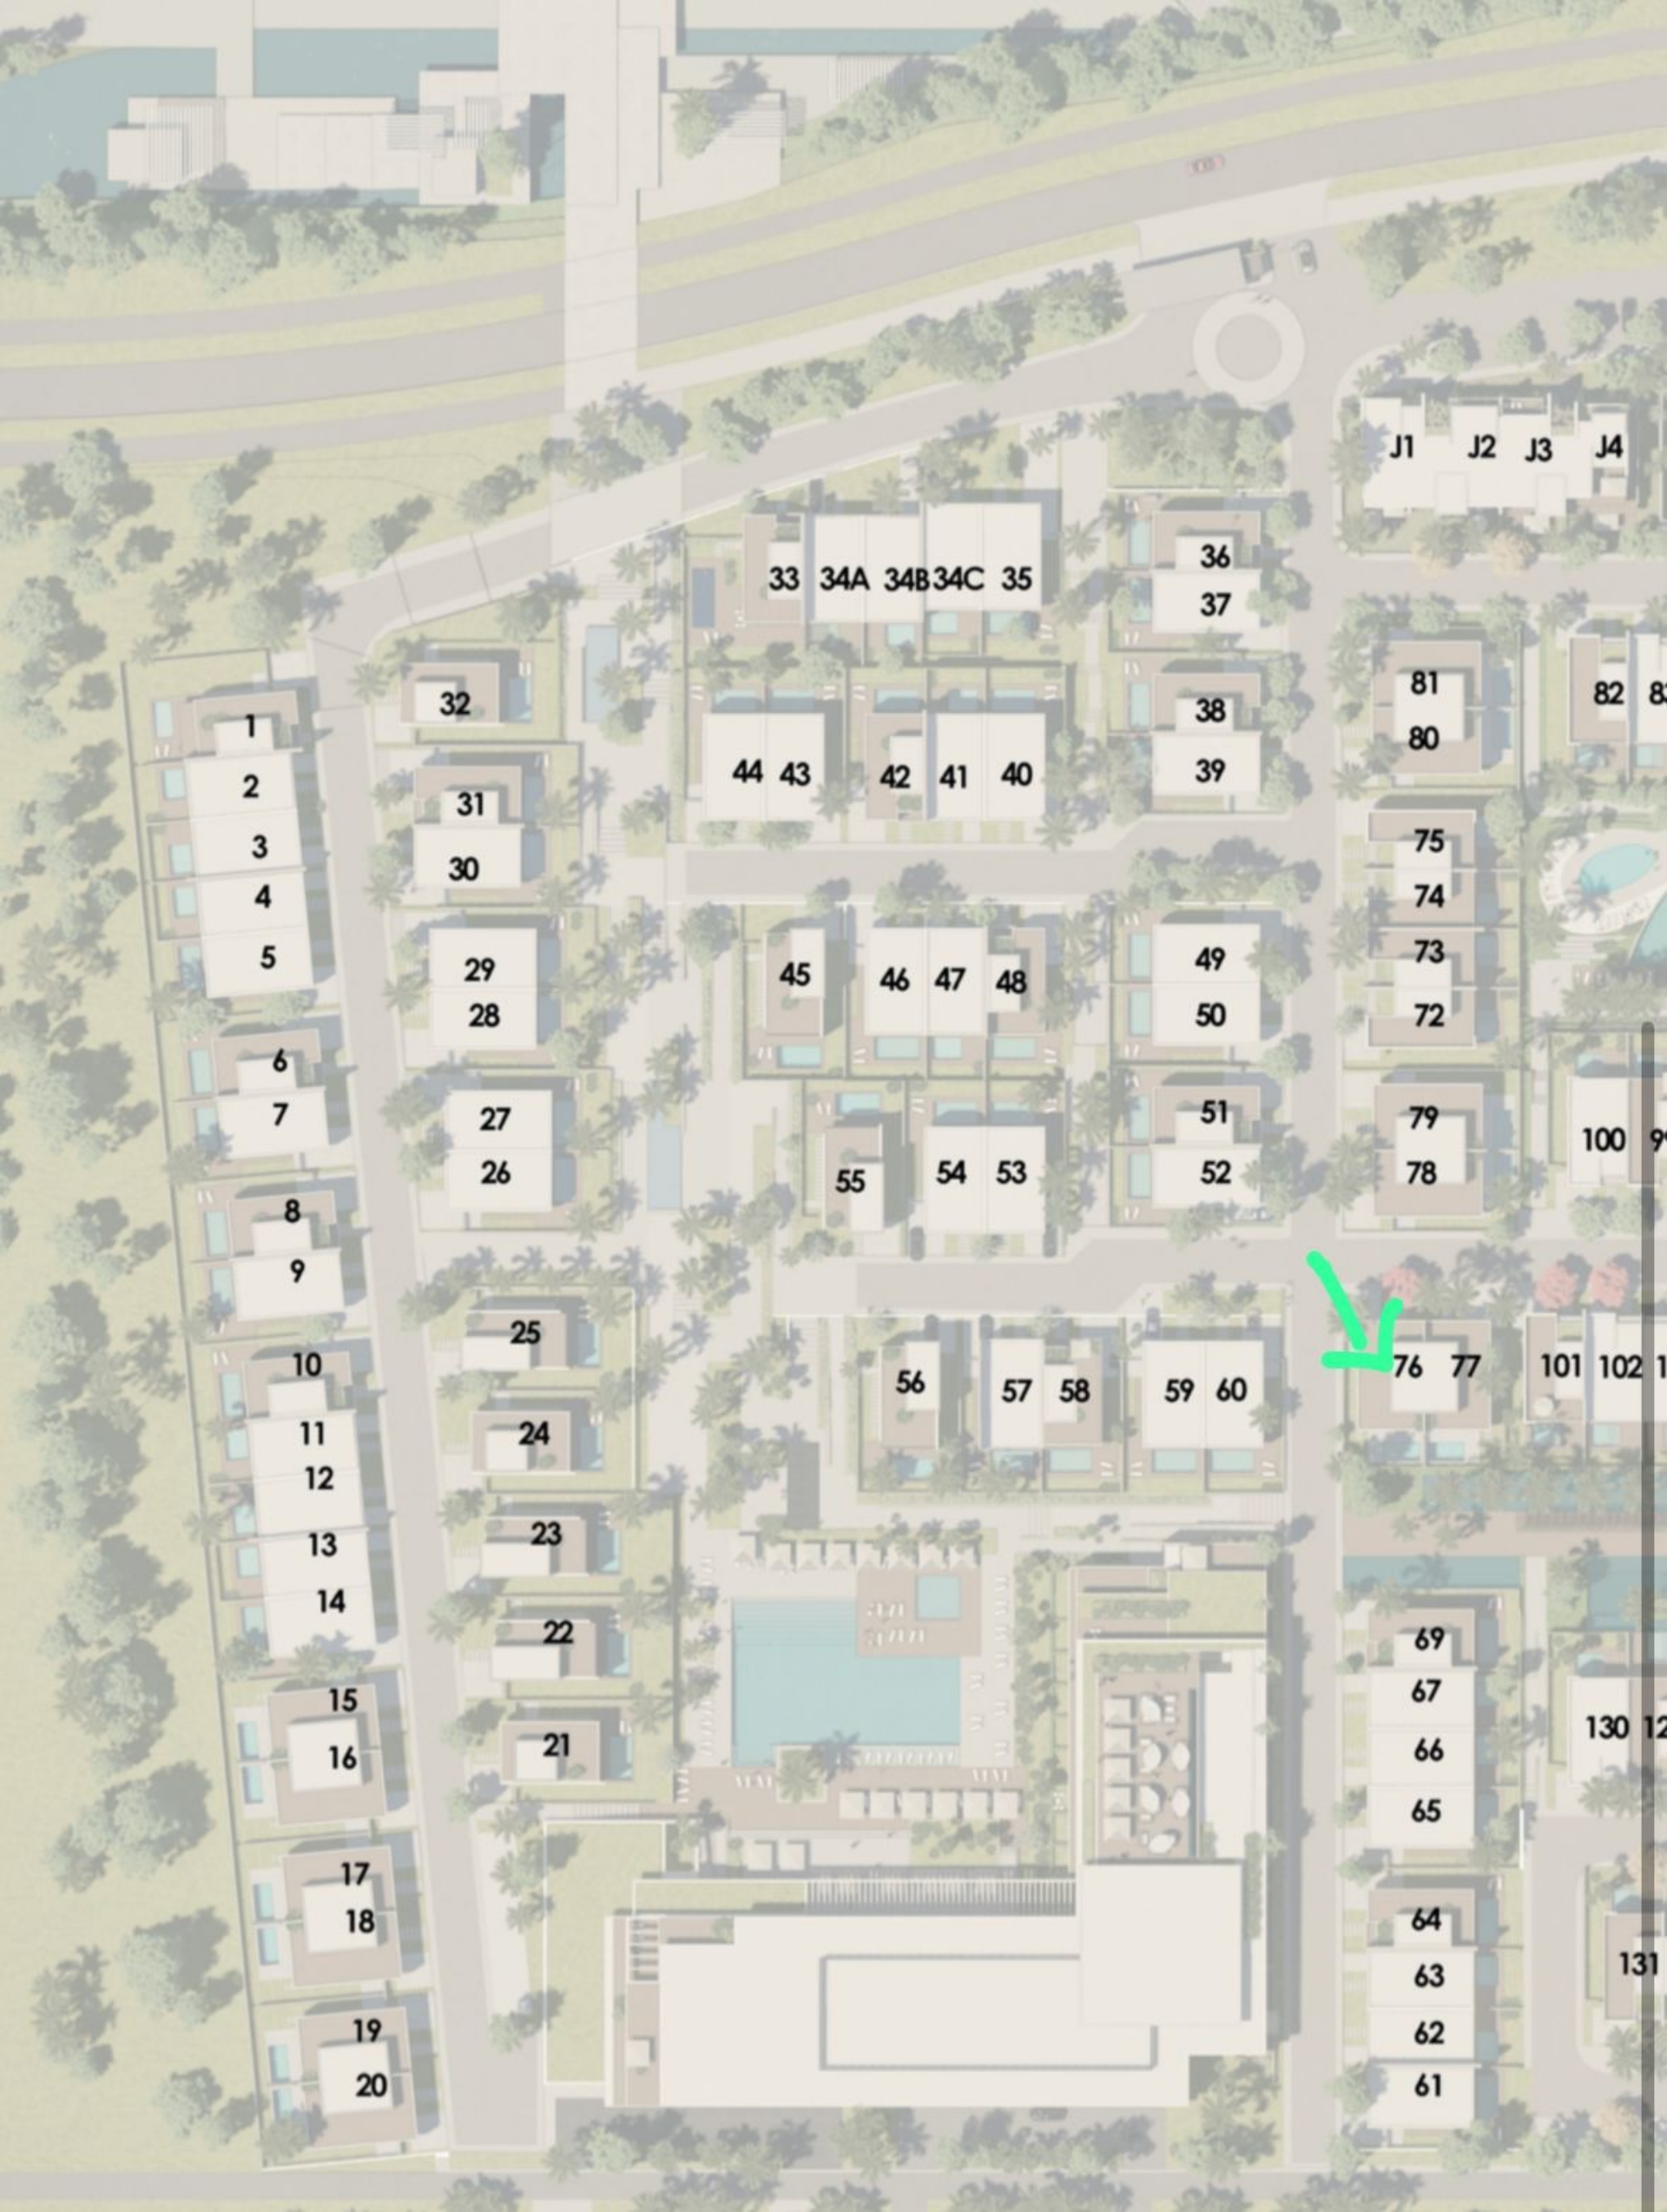

1
2
3
4
5
6
7
8
9
10
11
12
13
14
15
16
17
18
19
20

32
31
30
29
28
27
26
25
24
23
22
21

33 34A 34B 34C 35

44 43 42 41 40

45 46 47 48

55 54 53

56 57 58 59 60

36
37

38
39

49
50

51
52

J1 J2 J3 J4

81
80

75
74
73
72

79
78

76 77

69
67
66
65

64
63
62
61

82 8

100 9

101 102 1

130 12

131

